
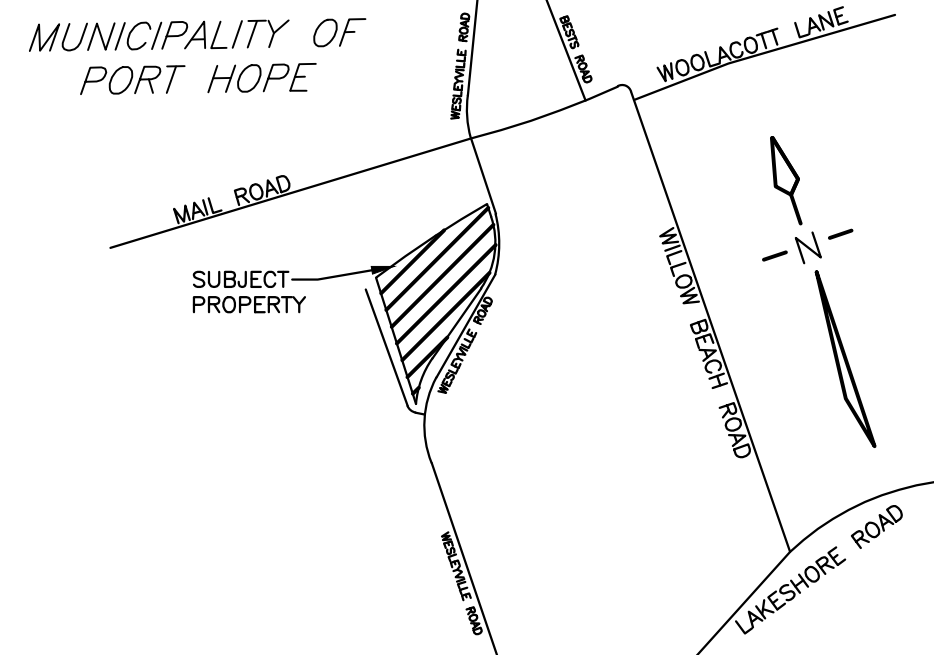
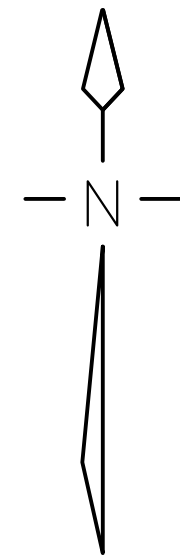


28/09/2026
\\STAFF\JOB FILES\125063\125063 0 WESLEYVILLE ROAD, PORT HOPE\125063 DRAWINGS\125063 ENGINEERING DRAWINGS\125063-3D-SITE PLAN

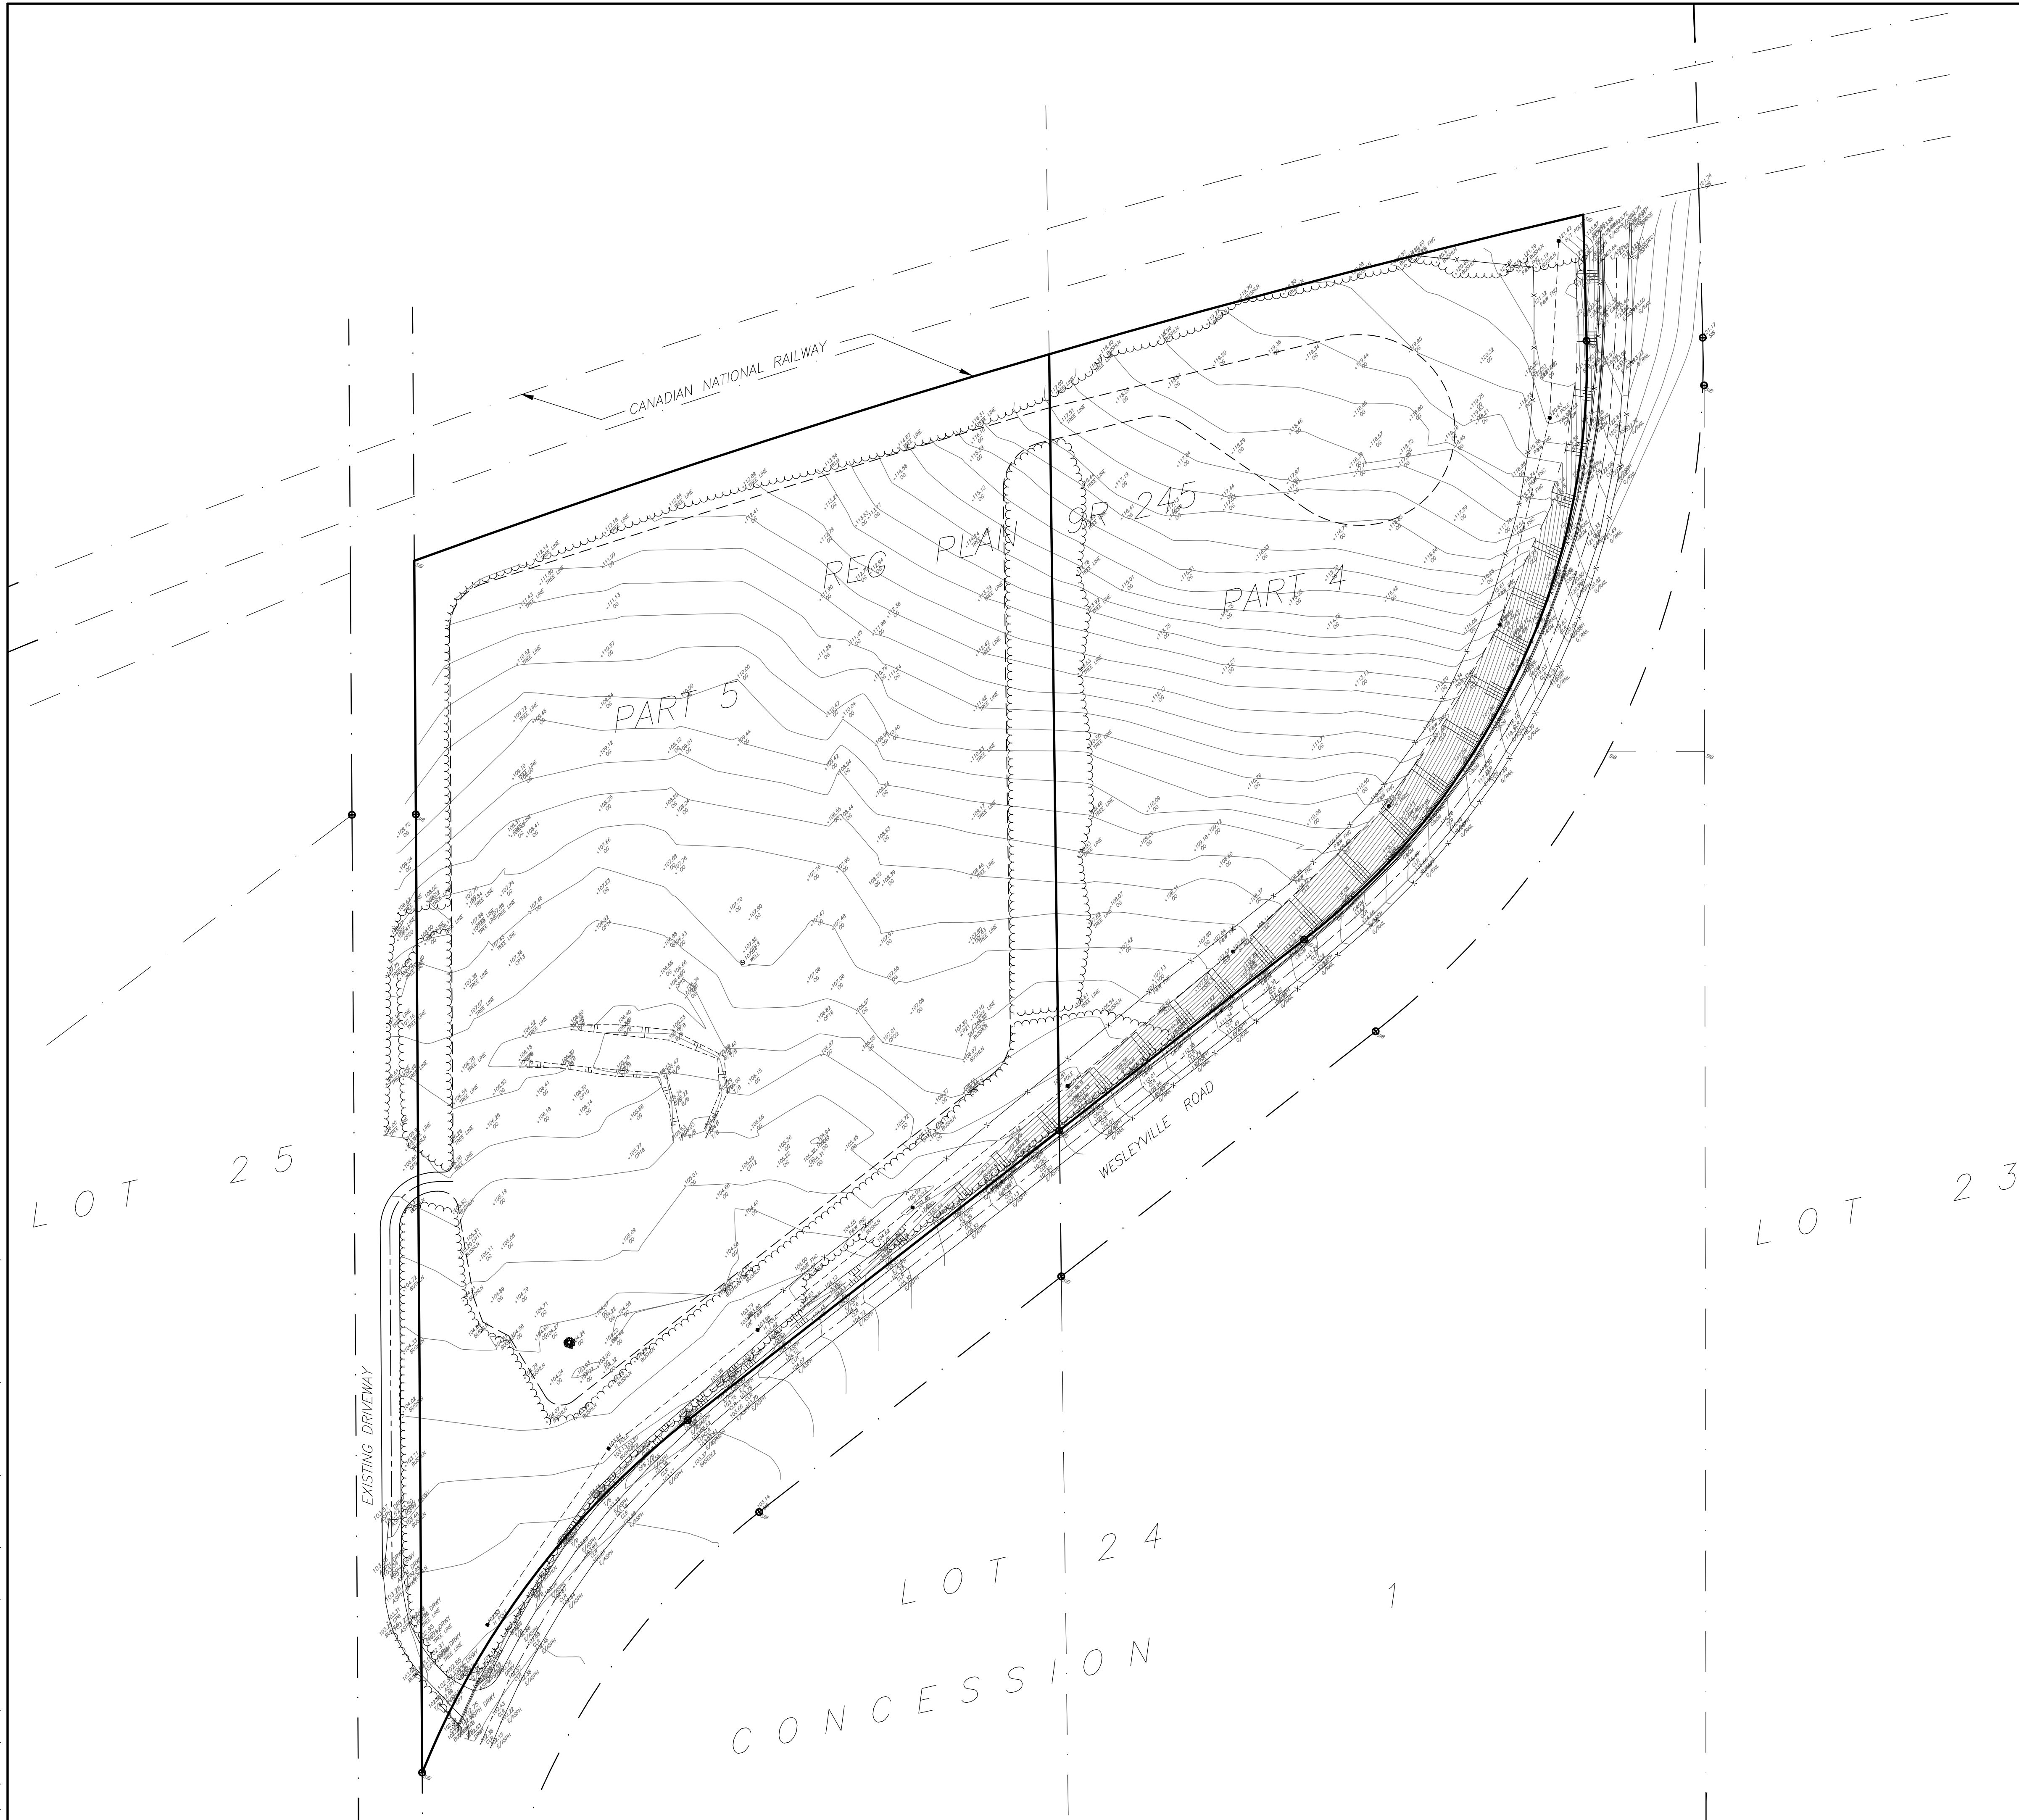

NO.	SUBMISSION	DATE

1516 WESLEYVILLE ROAD, PORT HOPE

SURVEY & SURFACE



**D.G. BIDDLE
& ASSOCIATES**
CONSULTING ENGINEERS & PLANNERS

481 Taunton Rd W, Oshawa ON
150 King St, Peterborough ON
Phone: 905-576-8500
info@dgbiddle.com
dgbiddle.com

SCALE:	1:1000
DESIGNED BY:	
CHECKED BY:	
PROJECT NO.:	125063
DRAWING NO.:	SS-1