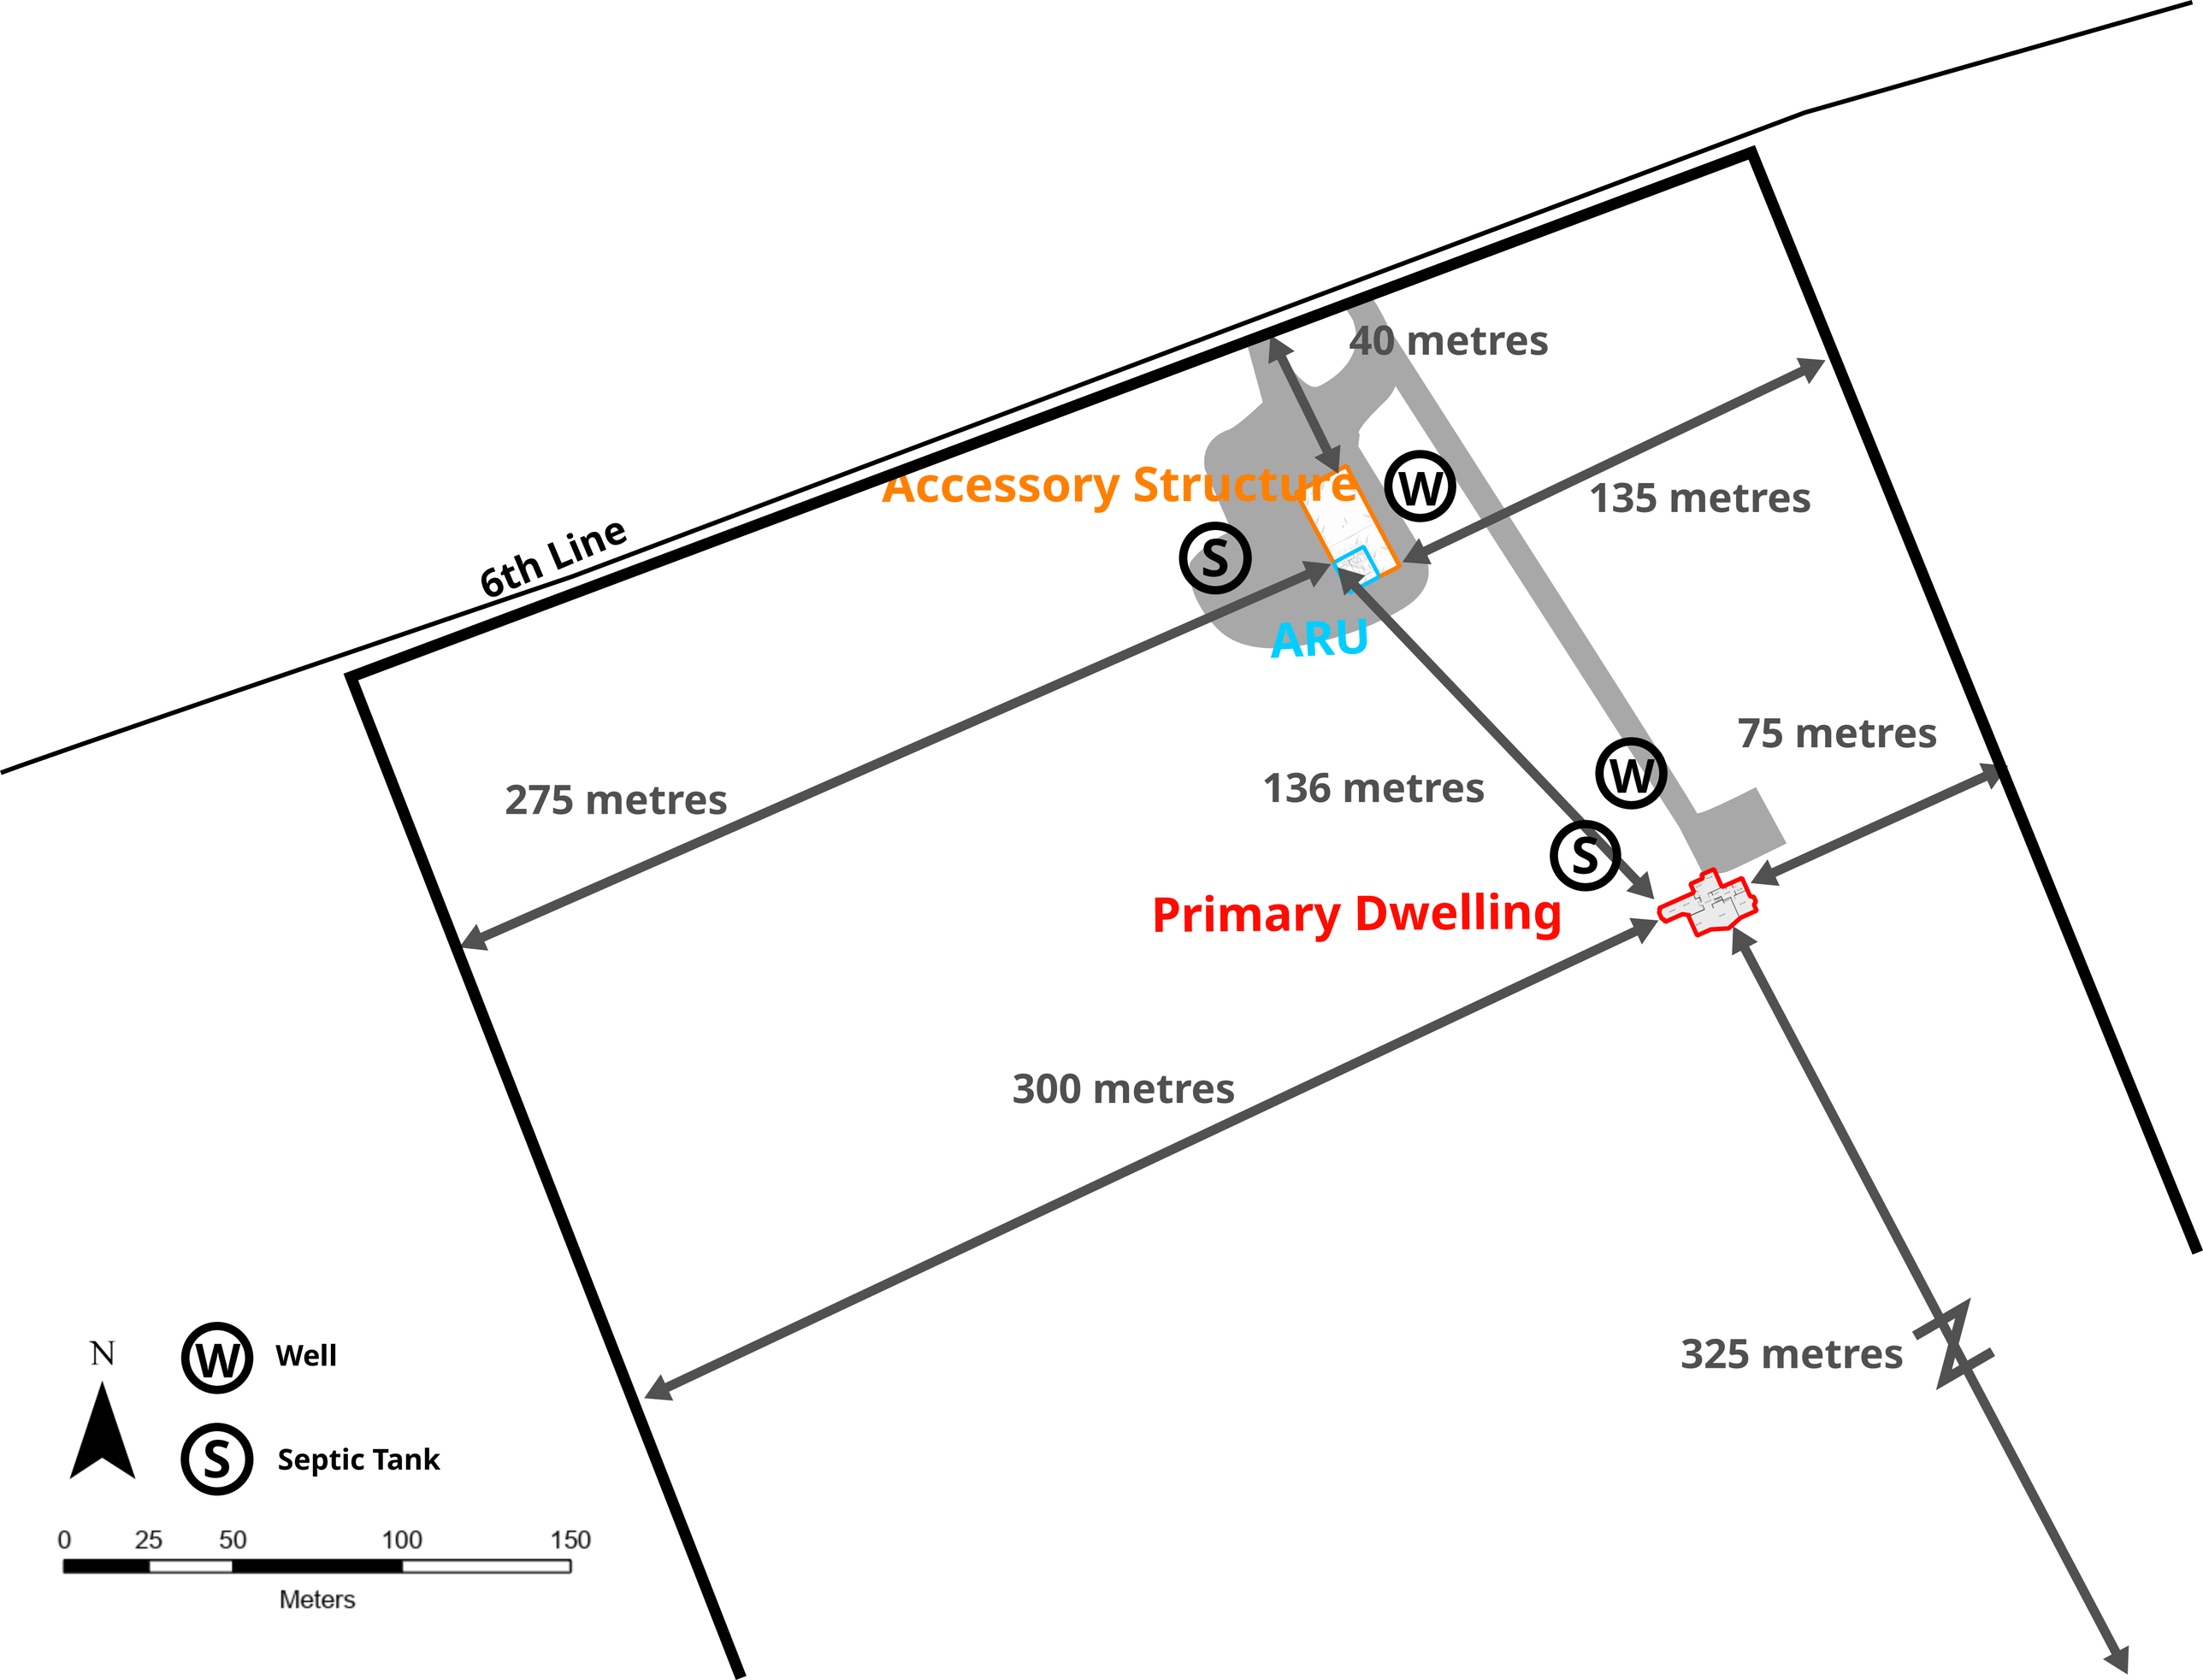

6th Line
Accessory Structure
ARU
W
S
40 metres
135 metres
75 metres
136 metres
275 metres
300 metres
325 metres
Primary Dwelling
N
Well
Septic Tank
0
25
50
100
150
Meters