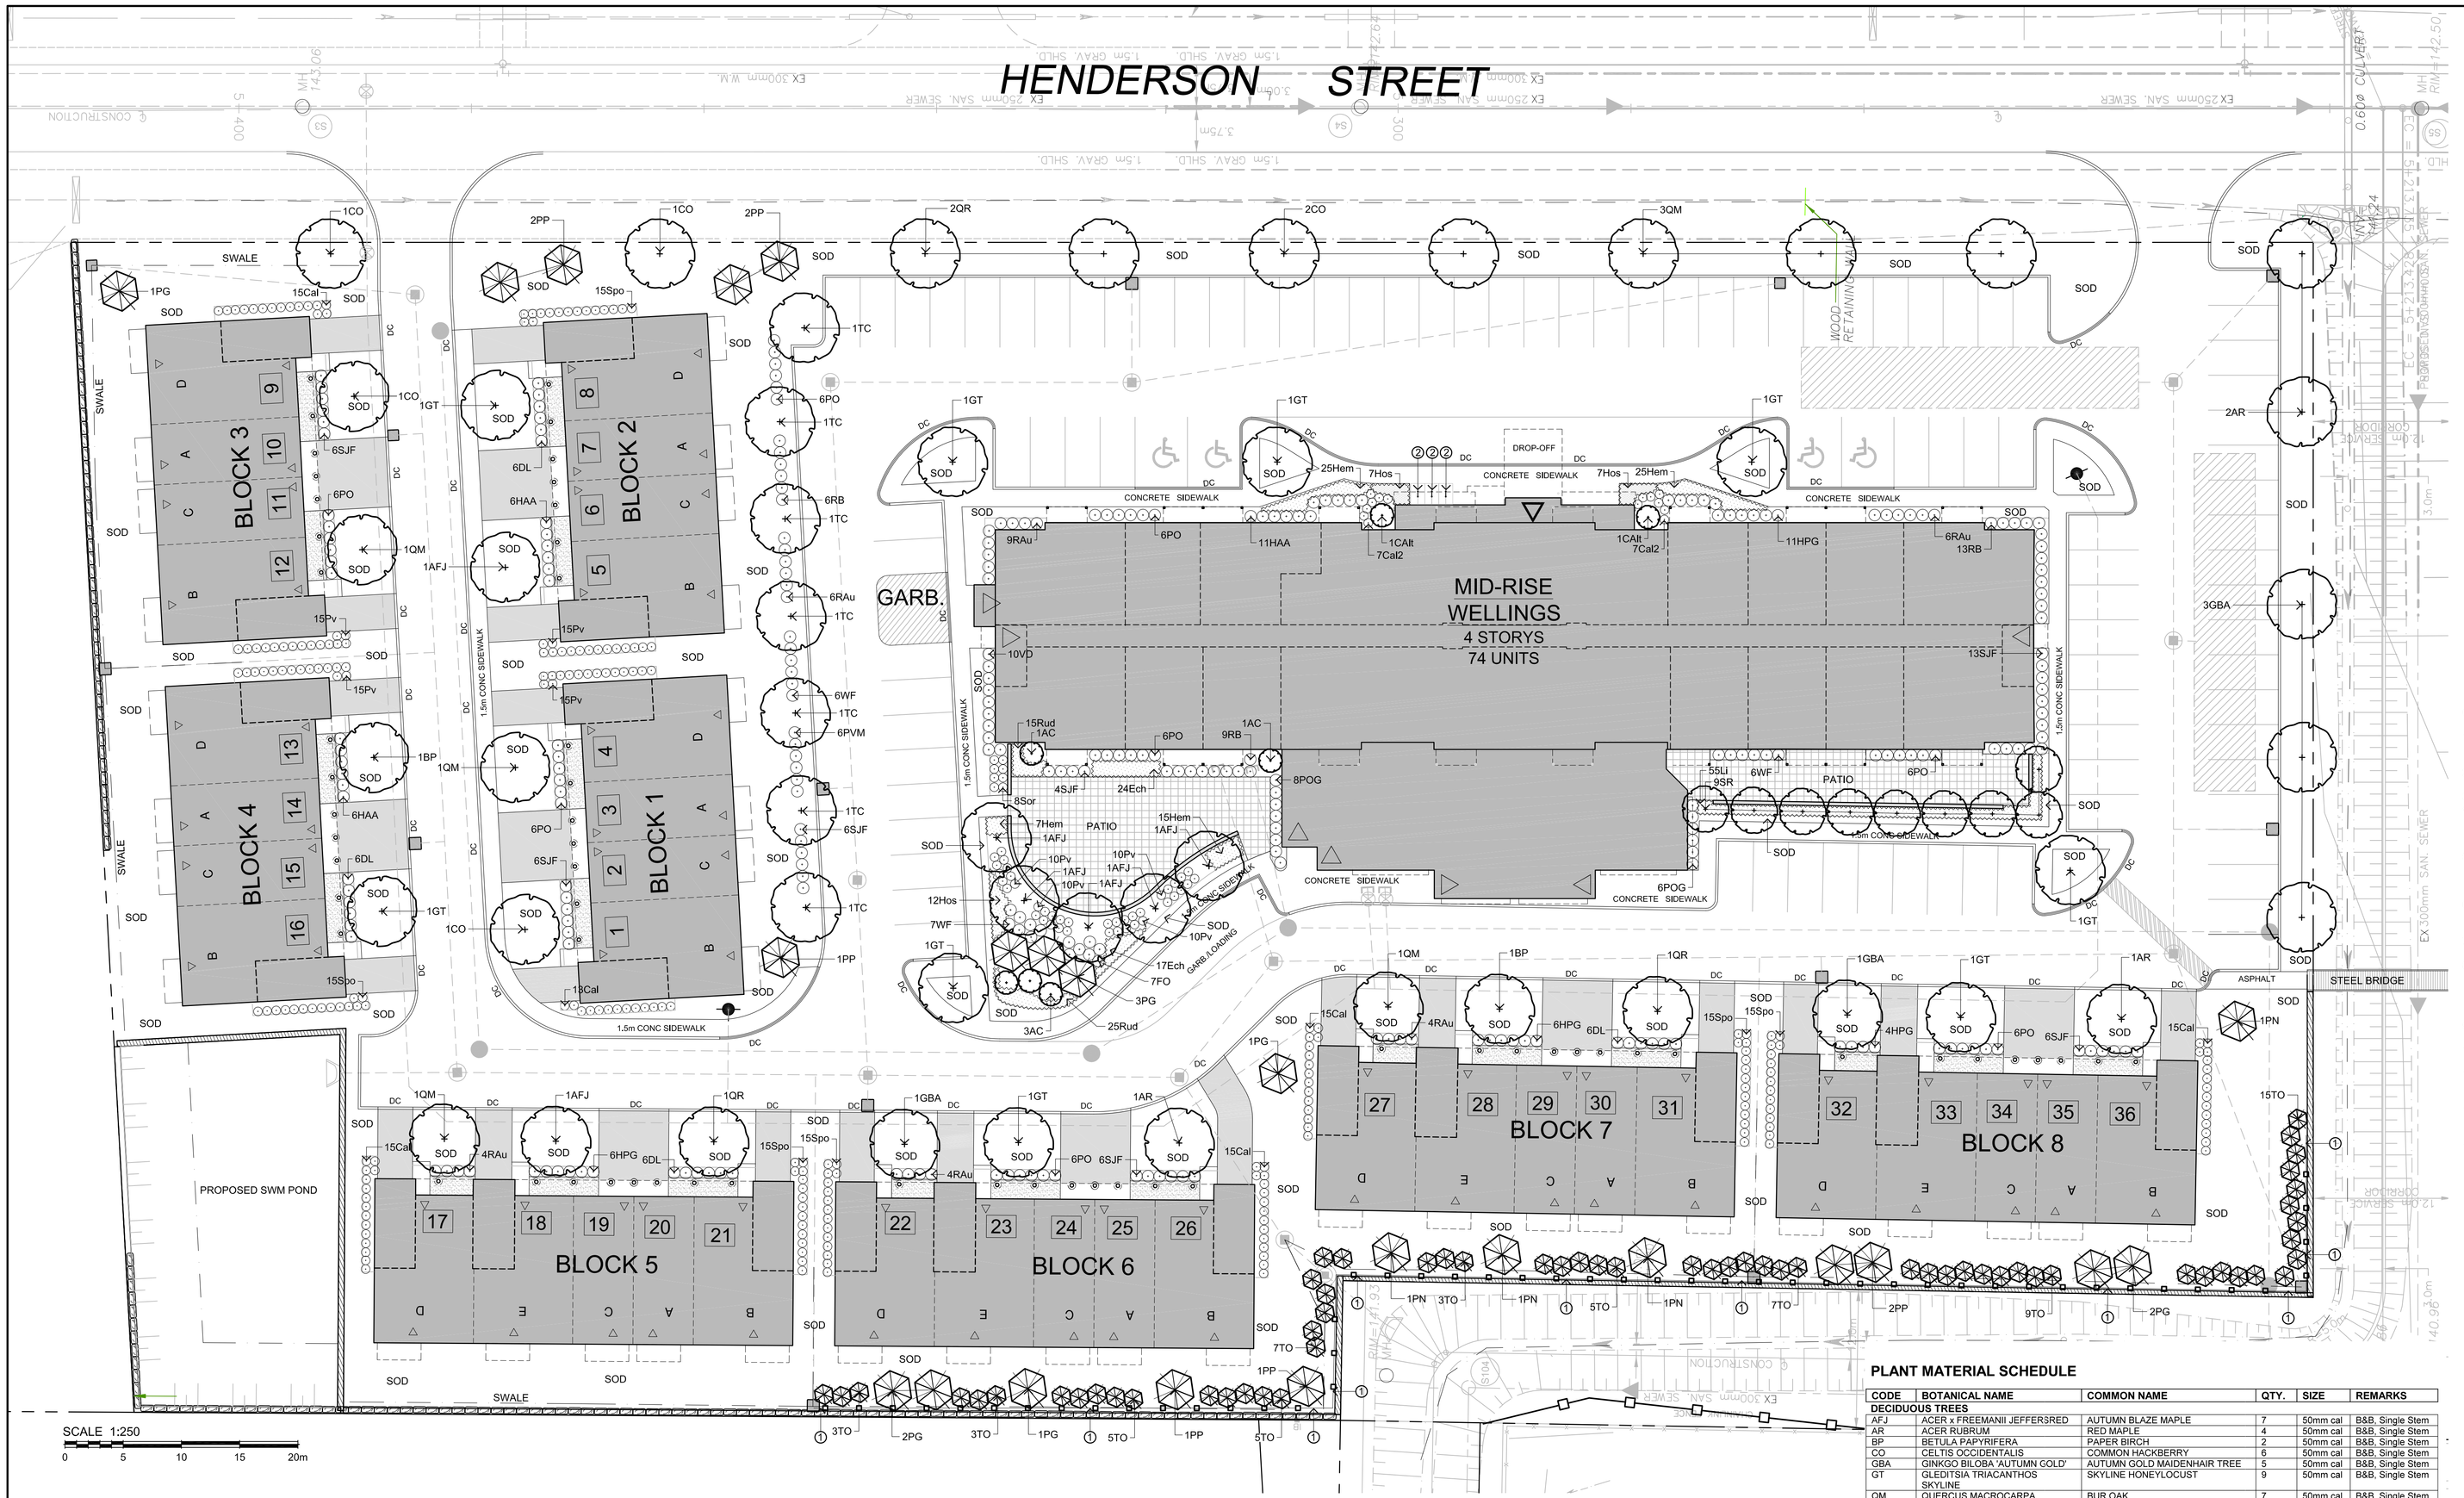

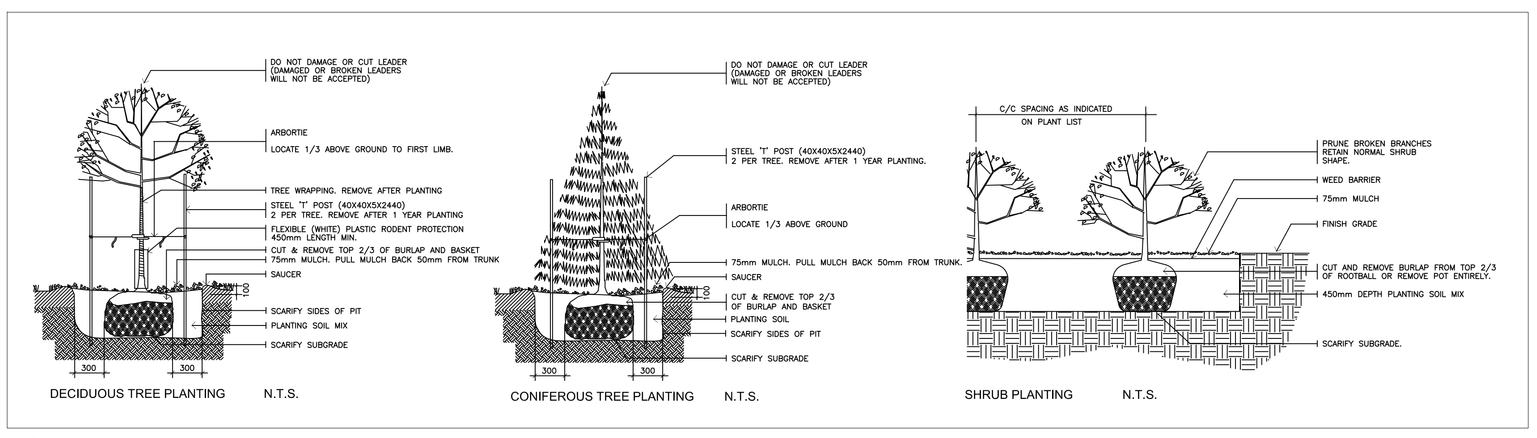

1 L1.01 PLANTING DETAILS (TYPICAL) NTS

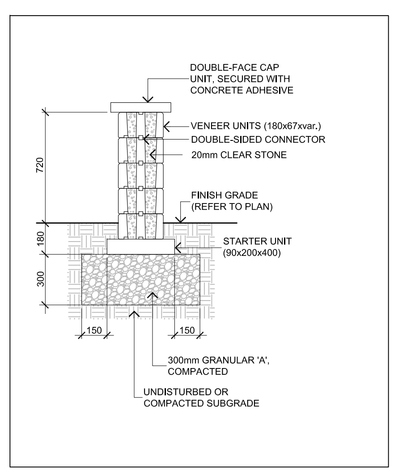

2 L1.01 DOUBLE-SIDED TANDEM WALL SECTION NTS

LEGEND / SYMBOL

- PROPOSED DECIDUOUS TREE DETAIL 1/L1.01
- PROPOSED CONIFEROUS TREE DETAIL 1/L1.01
- PROPOSED DECIDUOUS TREE MULTI-STEM TREE / SHRUB DETAIL 1/L1.01
- PROPOSED SHRUBS DETAIL 1/L1.01
- PROPOSED ORNAMENTAL GRASSES DETAIL 1/L1.01
- PROPOSED PERENNIALS DETAIL 1/L1.01
- PROPOSED AGGEGATE MAINTENANCE STRIP
- PROPOSED UNIT PAVING
- PROPOSED LOW MODULAR SEGMENTAL DOUBLE-SIDED LANDSCAPE WALL DETAIL 2/L1.01
- PROPOSED RETAINING WALL (SEE ENGINEERING)
- PROPOSED ARMOUR STONE RETAINING WALL (SEE ENGINEERING)
- (1) PROPOSED 1.8m HT, P.T. WOOD OPAQUE PRIVACY FENCE
- (2) PROPOSED BICYCLE PARKING SPACES PROVIDED: 6 PROPOSED BICYCLE RACK PROPOSED QTY.: 3

GENERAL NOTES

1. This drawing shall be read in conjunction with all relevant Architectural, Engineering and related Drawings and Documents.
2. Refer to Engineering Drawings for Grading and Servicing.
3. Refer to Architectural Drawings for Site layout.
4. Contractor shall provide the location(s) of all services/utilities by consulting Municipal Authorities and Utility companies and shall be responsible for adequate protection from damage during construction.
5. Plant material shall be No.1 Grade and shall comply with the Metric Guide Specifications For Nursery Stock (latest edition), published by the Canadian Nursery Trades Association.
6. Plant Material locations are **Schematic / Approximate only.** Contractor shall stake out locations on site prior to work.
7. Contractor shall guarantee all plant material for a period of one (1) full year from the date of final acceptance.
8. **Perennials** and **Ornamental Grasses** shall be planted in a continuous prepared bed of 450mm depth planting soil mix covered over with 75mm depth composted pine mulch to finish grade.(**NO WEED CONTROL FABRIC**), as specified
9. Reinstate all areas damaged or disturbed beyond the limit of Work.
10. Plant Material substitutions shall not be permitted without written approval from the Consultant.
11. Sod areas to receive 125mm topsoil. Sod shall be No. 1 quality conforming to the Canadian Nursery Sod Growers Specification.
12. Contractor shall advise Consultant a minimum of **48hrs**. prior to proceeding landscape work and any required Field Reviews.
13. **THIS PLAN HAS BEEN PREPARED FOR MUNICIPAL SITE PLAN APPROVAL ONLY AND MAY NOT BE USED FOR ANY OTHER PURPOSE.**

PLANT MATERIAL SCHEDULE

CODE	BOTANICAL NAME	COMMON NAME	QTY.	SIZE	REMARKS
DECIDUOUS TREES					
AFJ	ACER x FREEMANII 'JEFFERSRED	AUTUMN BLAZE MAPLE	7	50mm cal	B&B, Single Stem
AR	ACER RUBRUM	RED MAPLE	4	50mm cal	B&B, Single Stem
BP	BETULA PAPYRIFERA	PAPER BIRCH	2	50mm cal	B&B, Single Stem
CO	CELTIS OCCIDENTALIS	COMMON HACKBERRY	6	50mm cal	B&B, Single Stem
GBA	GINKGO BILOBA 'AUTUMN GOLD'	AUTUMN GOLD MAIDENHAIR TREE	5	50mm cal	B&B, Single Stem
GT	GLEDITSIA TRIACANTHOS SKYLINE	SKYLINE HONEYLOCUST	9	50mm cal	B&B, Single Stem
QM	QUERCUS MACROCARPA	BUR OAK	7	50mm cal	B&B, Single Stem
QR	QUERCUS RUBRA	RED OAK	4	50mm cal	B&B, Single Stem
TC	TILIA CORDATA	LITTLELEAF LINDEN	7	50mm cal	B&B, Single Stem
SR	SYRINGA RETICULATA 'IVORY SILK'	IVORY SILK JAPANESE TREE LILAC	9	50mm cal	B&B, Single Stem
CONIFEROUS TREES					
PG	PICEA GLAUCA	WHITE SPRUCE	10	180 cm ht	B&B
PN	PINUS NIGRA	AUSTRIAN PINE	4	180 cm ht	B&B
PP	PICEA PUNGENS	COLORADO GREEN SPRUCE	9	180 cm ht	B&B
TO	THUJA OCCIDENTALIS	EASTERN WHITE CEDAR	62	180 cm ht	B&B,1500cm o/c
SHRUBS					
AC	AMELANCHIER CANADENSIS	DOWNY SERVICEBERRY	5	150cm ht	B&B, multi-stem
CAlt	CORNUS ALTERNIFOLIA	PAGODA DOGWOOD	2	150cm ht.	B&B, multi-stem
DL	DIERVILLA LONICERA	BUSH HONEYSUCKLE	24	50cm ht	potted, 100cm o/c
FO	FORSYTHIA OVATA NORTHERN GOLD	NORTHERN GOLD FORSYTHIA	7	50cm ht	potted, 100cm o/c
HAA	HYDRANGEA ARBORESCENS ANNABELLE	ANNABELLE HYDRANGEA	23	50cm ht	potted, 100cm o/c
HPG	HYDRANGEA PANICULATA GRANDIFLORA	PEE GEE HYDRANGEA	27	50cm ht	potted, 100cm o/c
PO	PHYSOCARPUS OPULIFOLIUS	COMMON NINEBARK	48	50cm ht	potted, 100cm o/c
POG	PHYSOCARPUS OPULIFOLIUS DART'S GOLD	DART'S GOLD NINEBARK	14	50cm ht	potted, 100cm o/c
PVM	PHILADELPHUS VIRGINALIS 'MINNISOTA SNOWFLAKE'	MINNISOTA SNOWFLAKE MOCKORANGE	6	50cm ht	potted, 100cm o/c
RAu	RIBES AUREUM	FLOWERING CURRANT	33	50cm ht	potted, 100cm o/c
RB	ROSA BLANDA	SHRUB ROSE	28	50cm ht	potted,100cm o/c
SJF	SPIRAEA JAPONICA 'FROEBELII'	FROEBEL SPIREA	47	50cm ht	potted, 100cm o/c
VD	VIBURNUM DENTATUM	ARROWWOOD	10	50cm ht	potted, 100cm o/c
WF	WEIGELA FLORIDA 'POLKA'	POLKA WEIGELA	19	50cm ht	potted, 100cm o/c
PERENNIALS					
Ech	ECHINACEA purpurea	PURPLE CONEFLOWER	41	15 cm pot	plant 60cm o/c
Hem	HEMEROCALLIS 'Hyperion'	Hyperion DAYLILY	72	15 cm pot	plant 60cm o/c
Hos	HOSTA 'Great Expectations'	'Great Expectations' Hosta	26	20 cm pot	plant 75cm o/c
LI	LIATRIS spicata 'Floristan Purple'	FLORISTAN PURPLE BLAZING STAR	55	15 cm pot	plant 60cm o/c
Rud	RUDBECKIA lacinita	CUTLEAF CONEFLOWER	39	15 cm pot	plant 60cm o/c
ORNAMENTAL GRASSES					
Cal	CALAMAGROSTIS x acutiflora 'Karl Foerster'	KARL FOERSTER REED GRASS	88	15cm pot	plant 75cm o/c
Cal2	CALAMAGROSTIS canadensis	CANADA BLUEJOINT	14	15cm pot	plant 75cm o/c
Pv	PANICUM virgatum	SWITCH GRASS	130	15cm pot	plant 75cm o/c
Sor	SORGHASTRUM nutans	INDIAN GRASS	8	15cm pot	plant 75cm o/c
Spo	SPOROBOLUS heterolepis	PRAIRE DROPSEED	60	15cm pot	plant 75cm o/c

FOR APPROVAL ONLY

no.	date	revision
3,	MAR.24/23	WOOD FENCE / BIKE RACKS ADDED
2,	NOV.14/22	RE-ISSUE FOR MUNICIPAL APPROVAL
1,	MAY10/22	ISSUE FOR MUNICIPAL APPROVAL

North Arrow

Stamp: ASSOCIATION OF LANDSCAPE ARCHITECTS ONTARIO

Contractor shall check and verify all dimensions on site and report all errors and/or omissions to the Consultant.

Work to be done in accordance with all applicable codes and by-laws.

Do not scale Drawing.

This Drawing shall not be used for construction until signed by the Consultant.

Copyright reserved. This Drawing is the exclusive property of Levstek Consultants Inc. and shall not be used without consent.

Consultant

LEVSTEK CONSULTANTS
LANDSCAPE ARCHITECTS
5871 Hugh Crescent · Ottawa · Ontario · K0A 2W0
613 · 826 · 0118

Client

NAUTICAL Lands Group · Wellings · NLGC

Project

WELLINGS OF PORT HOPE

PORT HOPE, ONTARIO

Drawing Title

LANDSCAPE PLAN

Drawn	Date	Drawing No.
MGB	MAR 2022	L1.01
Scale	Project No.	
1:250	1204.06	